




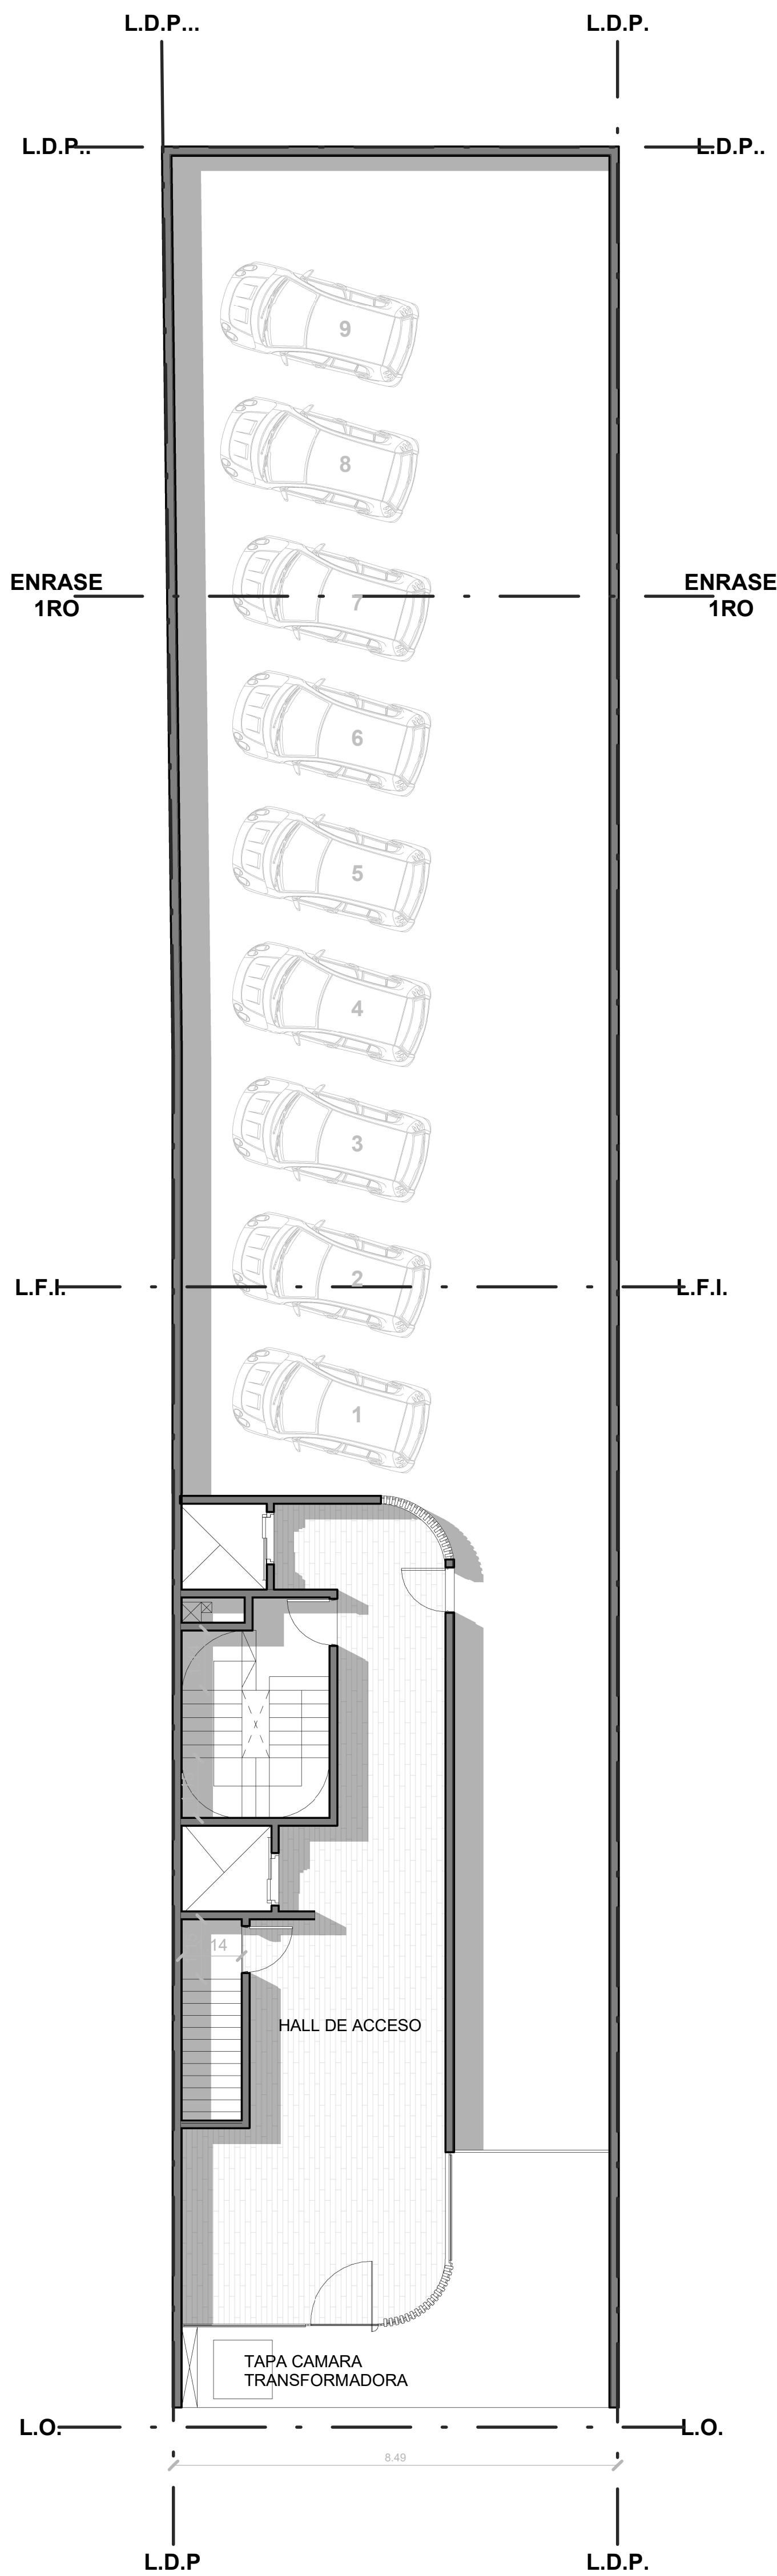

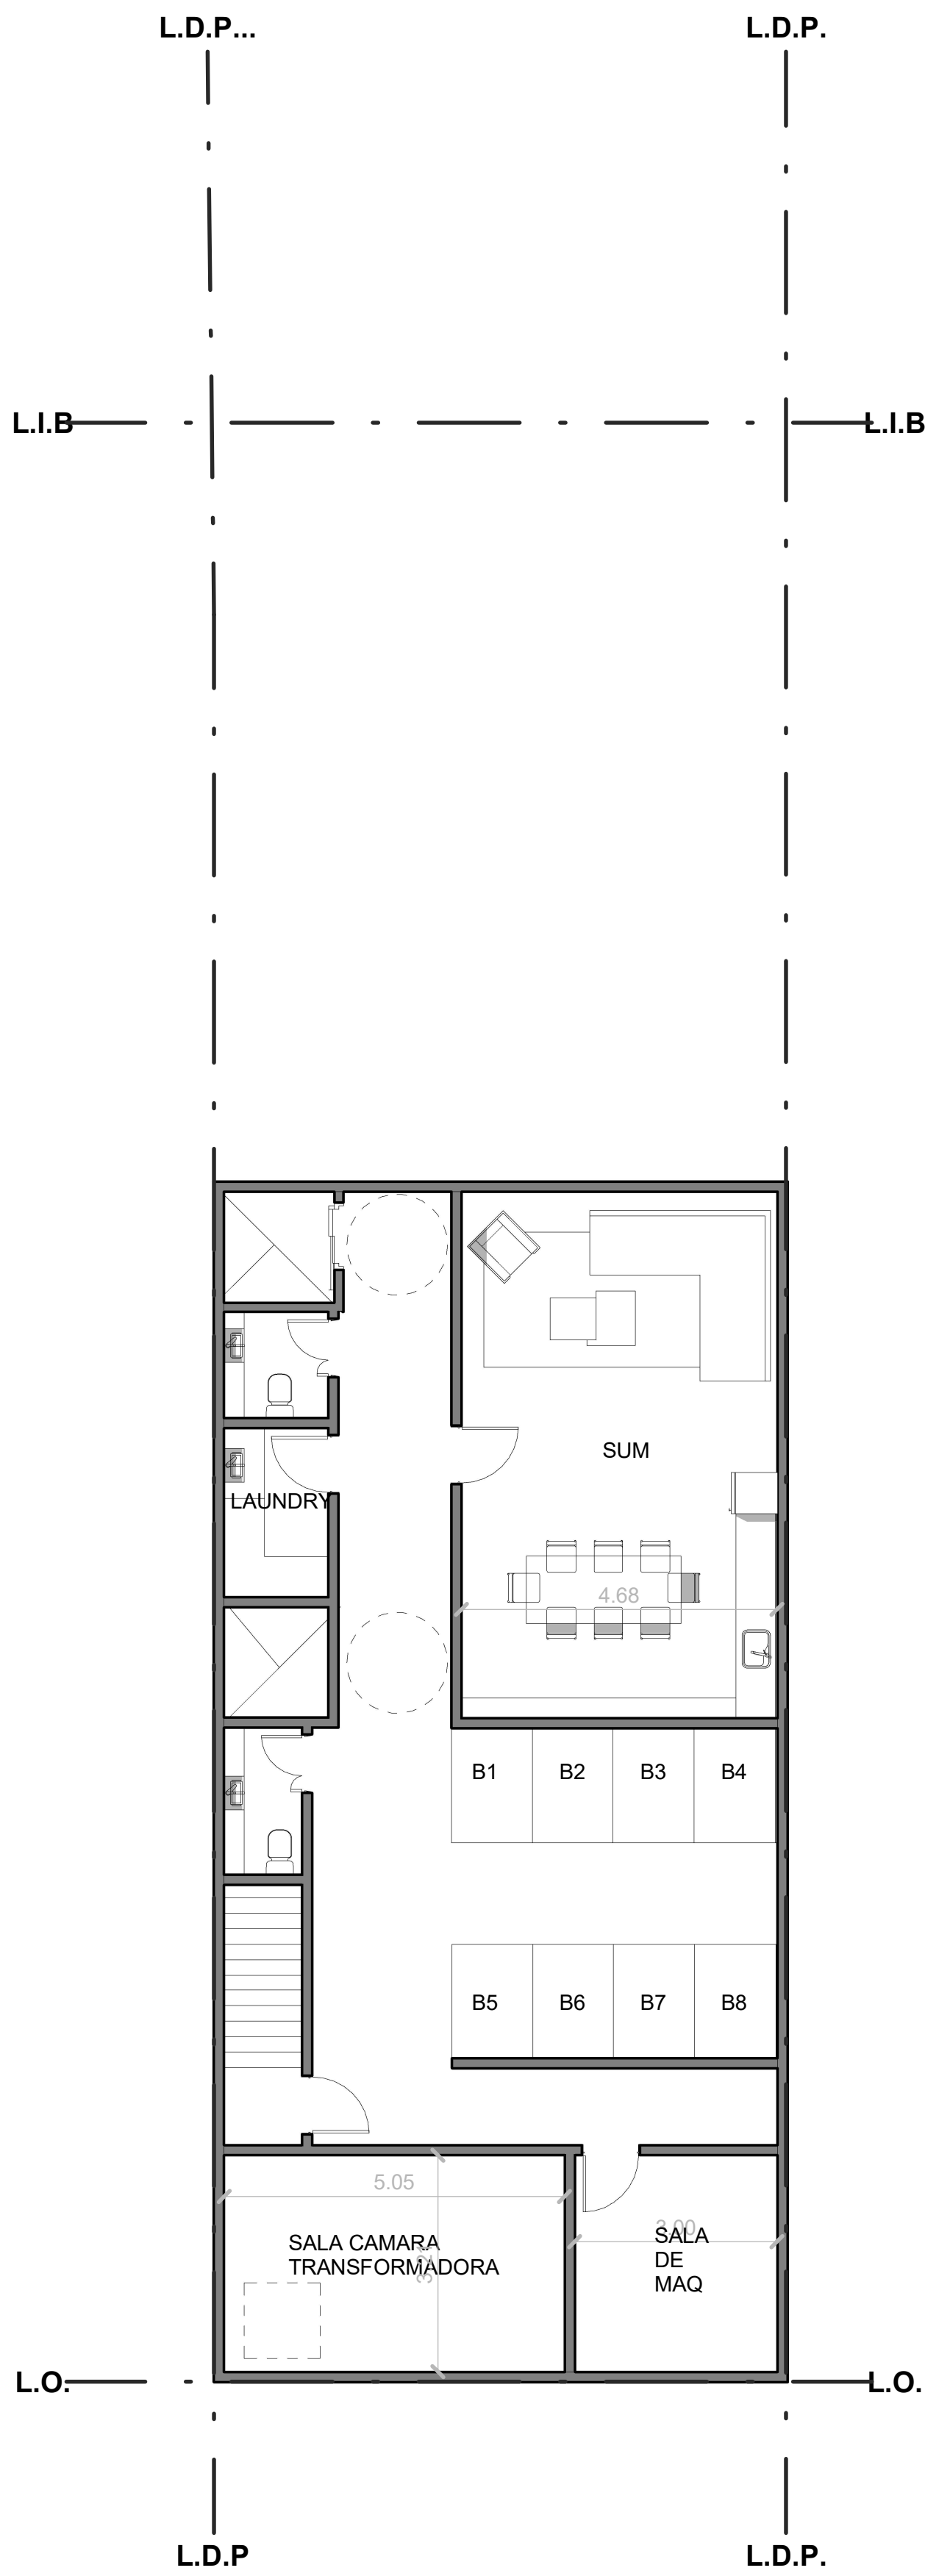

ARQ008	SUBSUELO	
Rev	Dib por:	Autor
Esc.	1 : 150	12/12/24

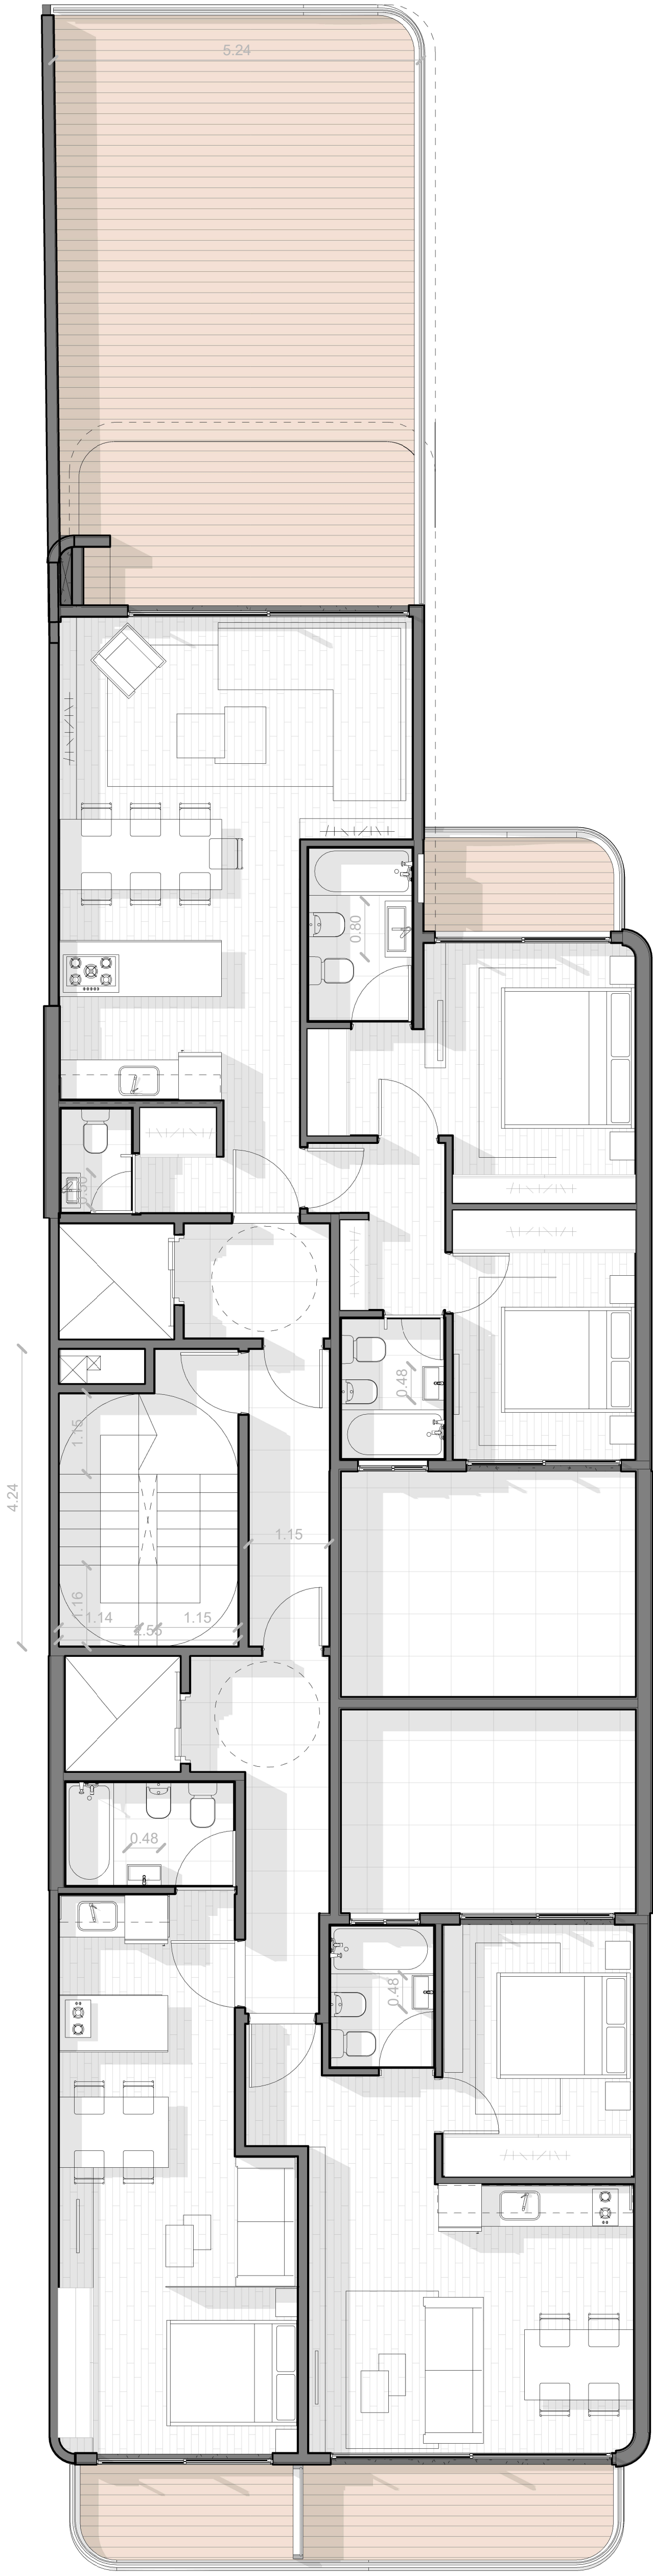

ARQ01	1° PISO	
Rev	Dib por:	Autor
Esc.	1:100	11/28/24

